
Installation Example
in asphalted areas Class A 15 - D 400

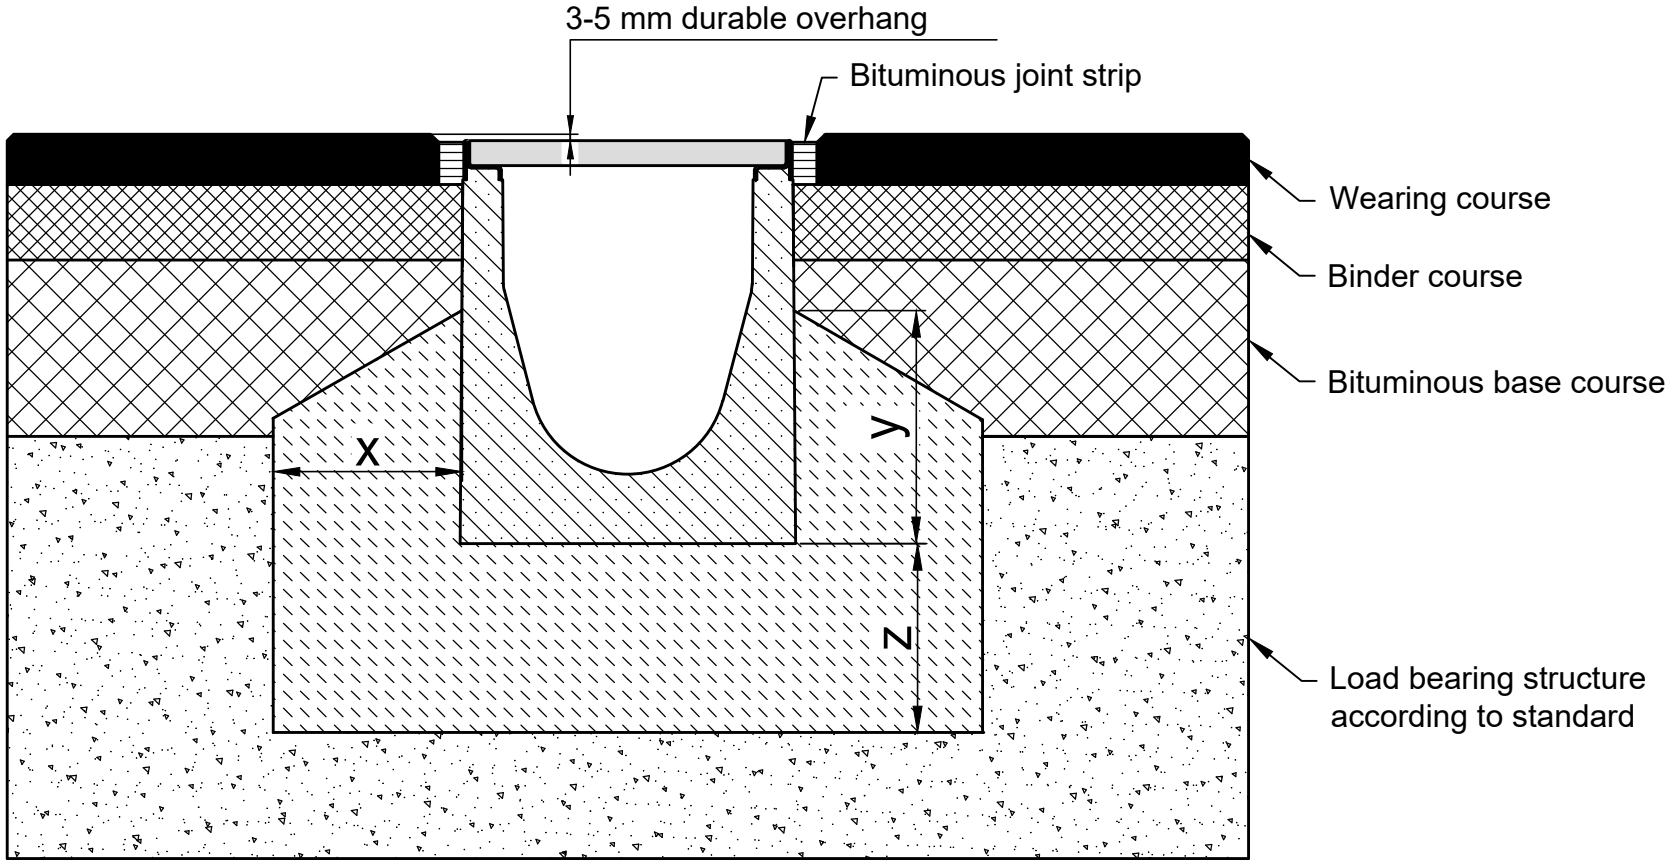

* y ≥ Channel height - 14 cm

Category according to EN 1433 / DIN 19580		A 15	B 125	C 250	D 400**	E 600**	F 900**
Foundation: width x / height y / thickness z (in cm)		10 / * / 10	10 / * / 10	15 / * / 15	15 / * / 15		
EN 206-1 / DIN 1045-2	quality of concrete stretcher						
The named concrete quality is a minimum quality	without danger of frost on the lateral support	C25/30 X0	C25/30 X0	C25/30 X0	C25/30 X0		
	with danger of frost on the lateral support	C25/30 XF3	C25/30 XF3	C25/30 XF3	C25/30 XF3		

Applying to following systems:

FASERFIX KS 100, 150, 200, 300
SERVICE CHANNEL FASERFIX KS 100, 150, 200, 300

The installation examples / advise constantly are adapted to the technical conditions. With new editions older expenditures lose their validity. Before planning or installation please verify the current version at www.hauraton.com In building construction is a sealing layer below the channels necessary.

The installation example represents a proven recommendation from HAURATON. The final responsibility for the execution lies with the planner in charge. Specific conditions of the project must be taken into account.

** Installation situations of drainage systems with high dynamic loads (e.g. airports, motorways and manoeuvring areas of buses, lorries and forklifts, etc.) are not sufficiently considered in DIN EN 1433. Please contact us for such applications to work out project-specific solutions.

Date: 01.03.2023

Our general installation instructions apply.

Format DIN A4

scale 1:6

0000120100_BRITISH.dwg 12

EBBw

FF-KS-200 Typ 010 Rinnenunterteil Einbaubeispiel Klasse D 400 in Asphalt

hauraton
Unit 4, Frenchs Avenue
LU6 1BH Dunstable /
Bedfordshire
United Kingdom
Tel. +44 1582 501380
TS-UK@hauraton.com