
Installation Example
artificial turf Class A 15

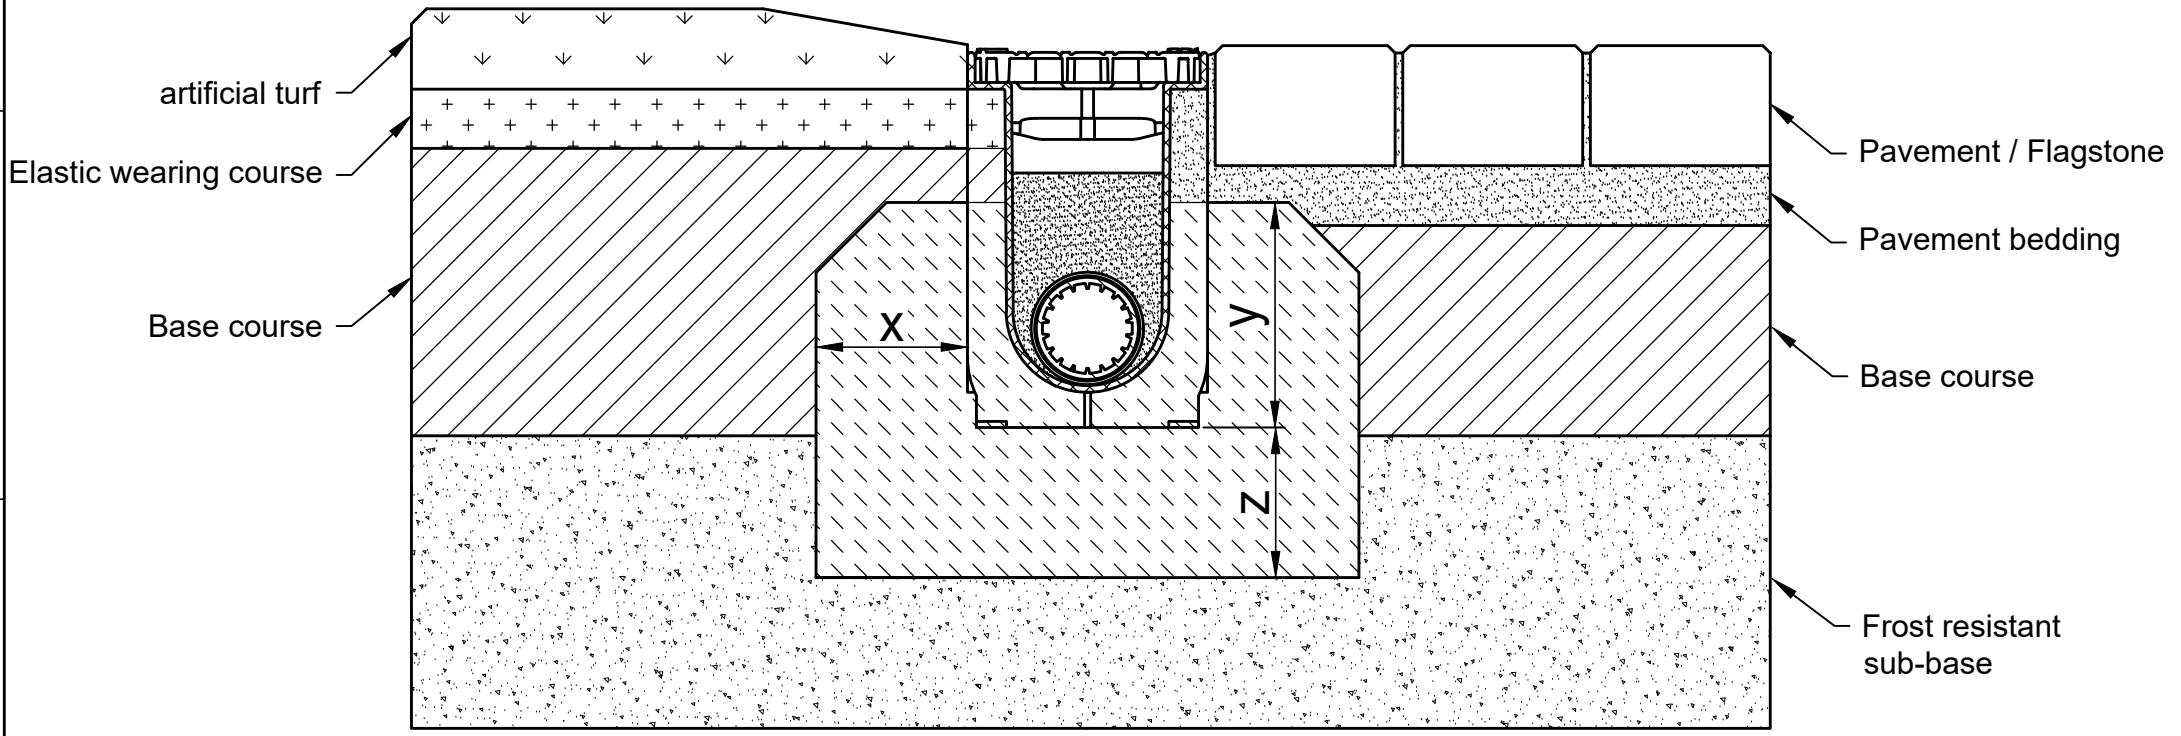

Category according to EN 1433 / DIN 19580		A 15	B 125	C 250	D 400**	E 600	F 900
Foundation: width x / height y / thickness z (in cm)		10 / 15 / 10					
The named concrete quality is a minimum quality							
EN 206-1 / DIN 1045-2	without danger of frost on the lateral support	C25/30 X0					
	with danger of frost on the lateral support	C25/30 XF3					

Applying to following systems:

SPORTFIX CLEAN 100

with danger of frost on the lateral support

** Not for use in continuously frequented areas of carriageways or motorways

Date: 17.09.2020

Our general installation instructions apply.

Format DIN A4

scale 1:5

0000124851.dwg EBBw

SF-CLEAN-PRO 100 Typ 020 Rinne mit Kunstrasen Klasse A 15

hauraton

Unit 4, Frenchs Avenue
LU6 1BH Dunstable /
Bedfordshire

Tel. +44 1582 50 1380
technical@hauraton.co.uk