
Drainage via channel connection, vertical, barrier-free entrance (2 cm)

Loading:
walkable, wheelchair accessible

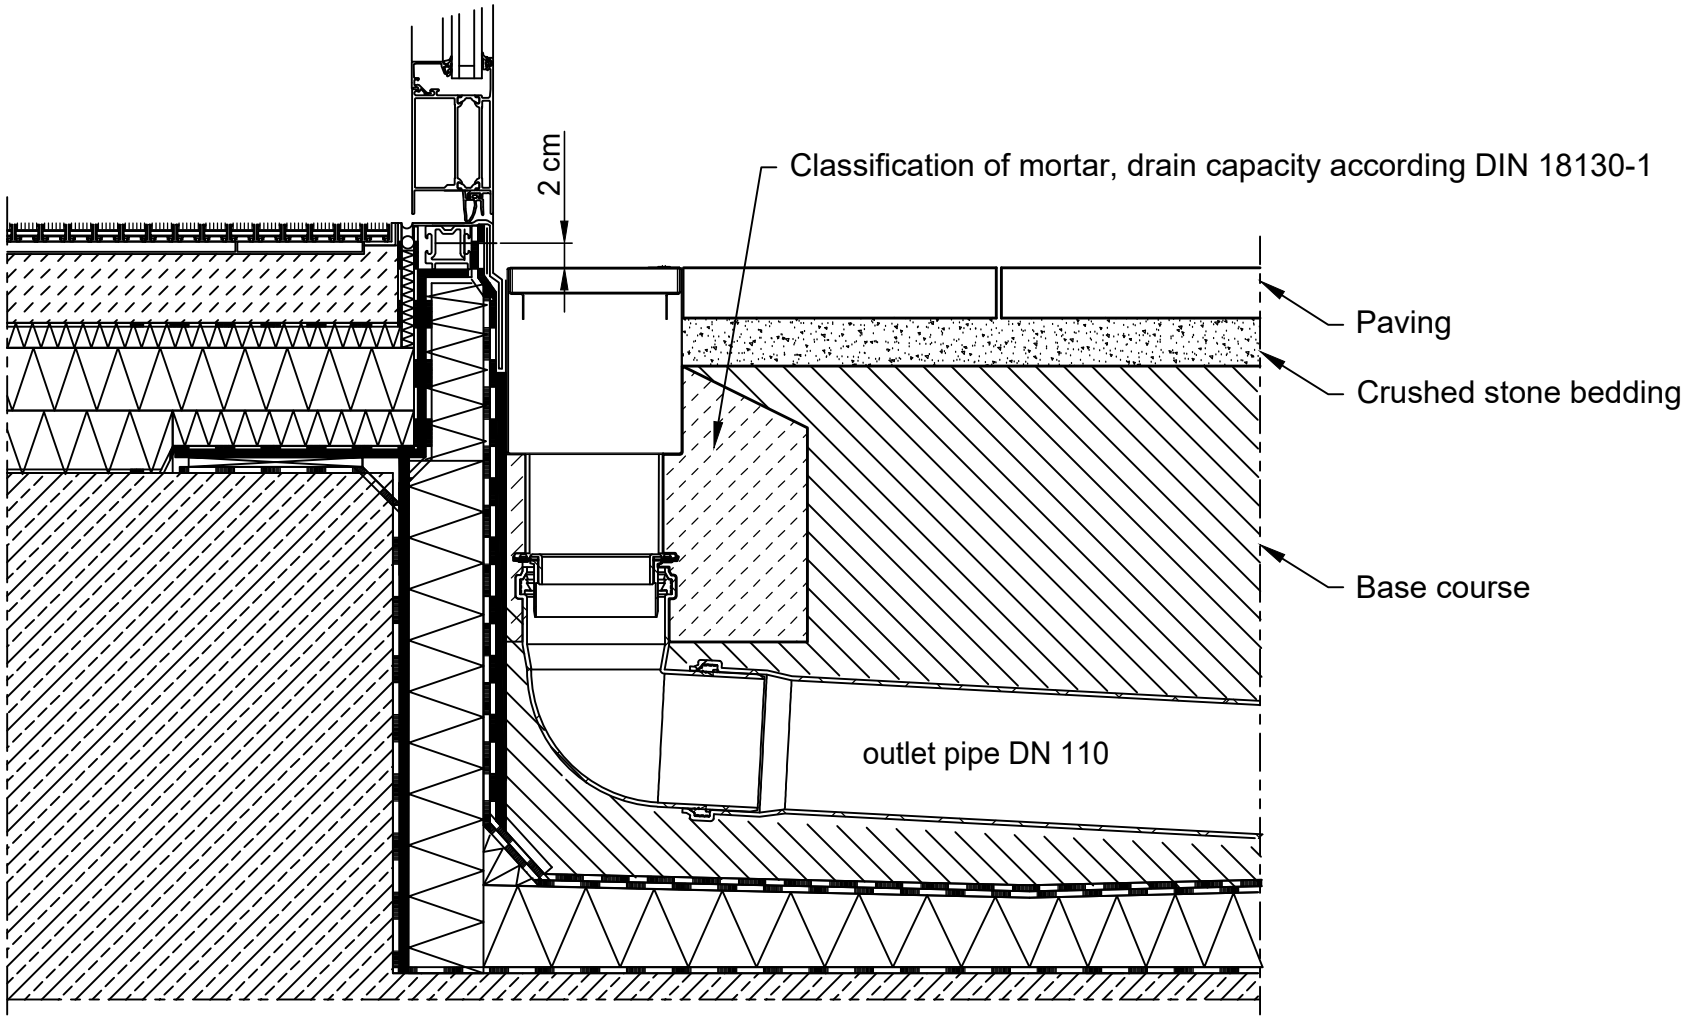

The installation examples / advise constantly are adapted to the technical conditions.
With new editions older expenditures lose their validity.
Before planning or installation please verify the current version at www.hauraton.com
In building construction is a sealing layer below the channels necessary.

Applying to following systems:

DACHFIX STEEL 115, 135, 155, 205, 255

Date: 25.10.2018

Our general installation instructions apply.

Format DIN A4

scale 1:6

0000088607.dwg EBBw

DF-STEEL Einbaubeispiel Fassaden, Ein-/Ausgänge Entwässerung über Rinnenanschluss, senkrecht, barrierefreier Übergang (2 cm)

hauraton
Unit 4, Frenchs Avenue
LU6 1BH Dunstable /
Bedfordshire
Tel. +44 1582 50 1380
technical@hauraton.co.uk